



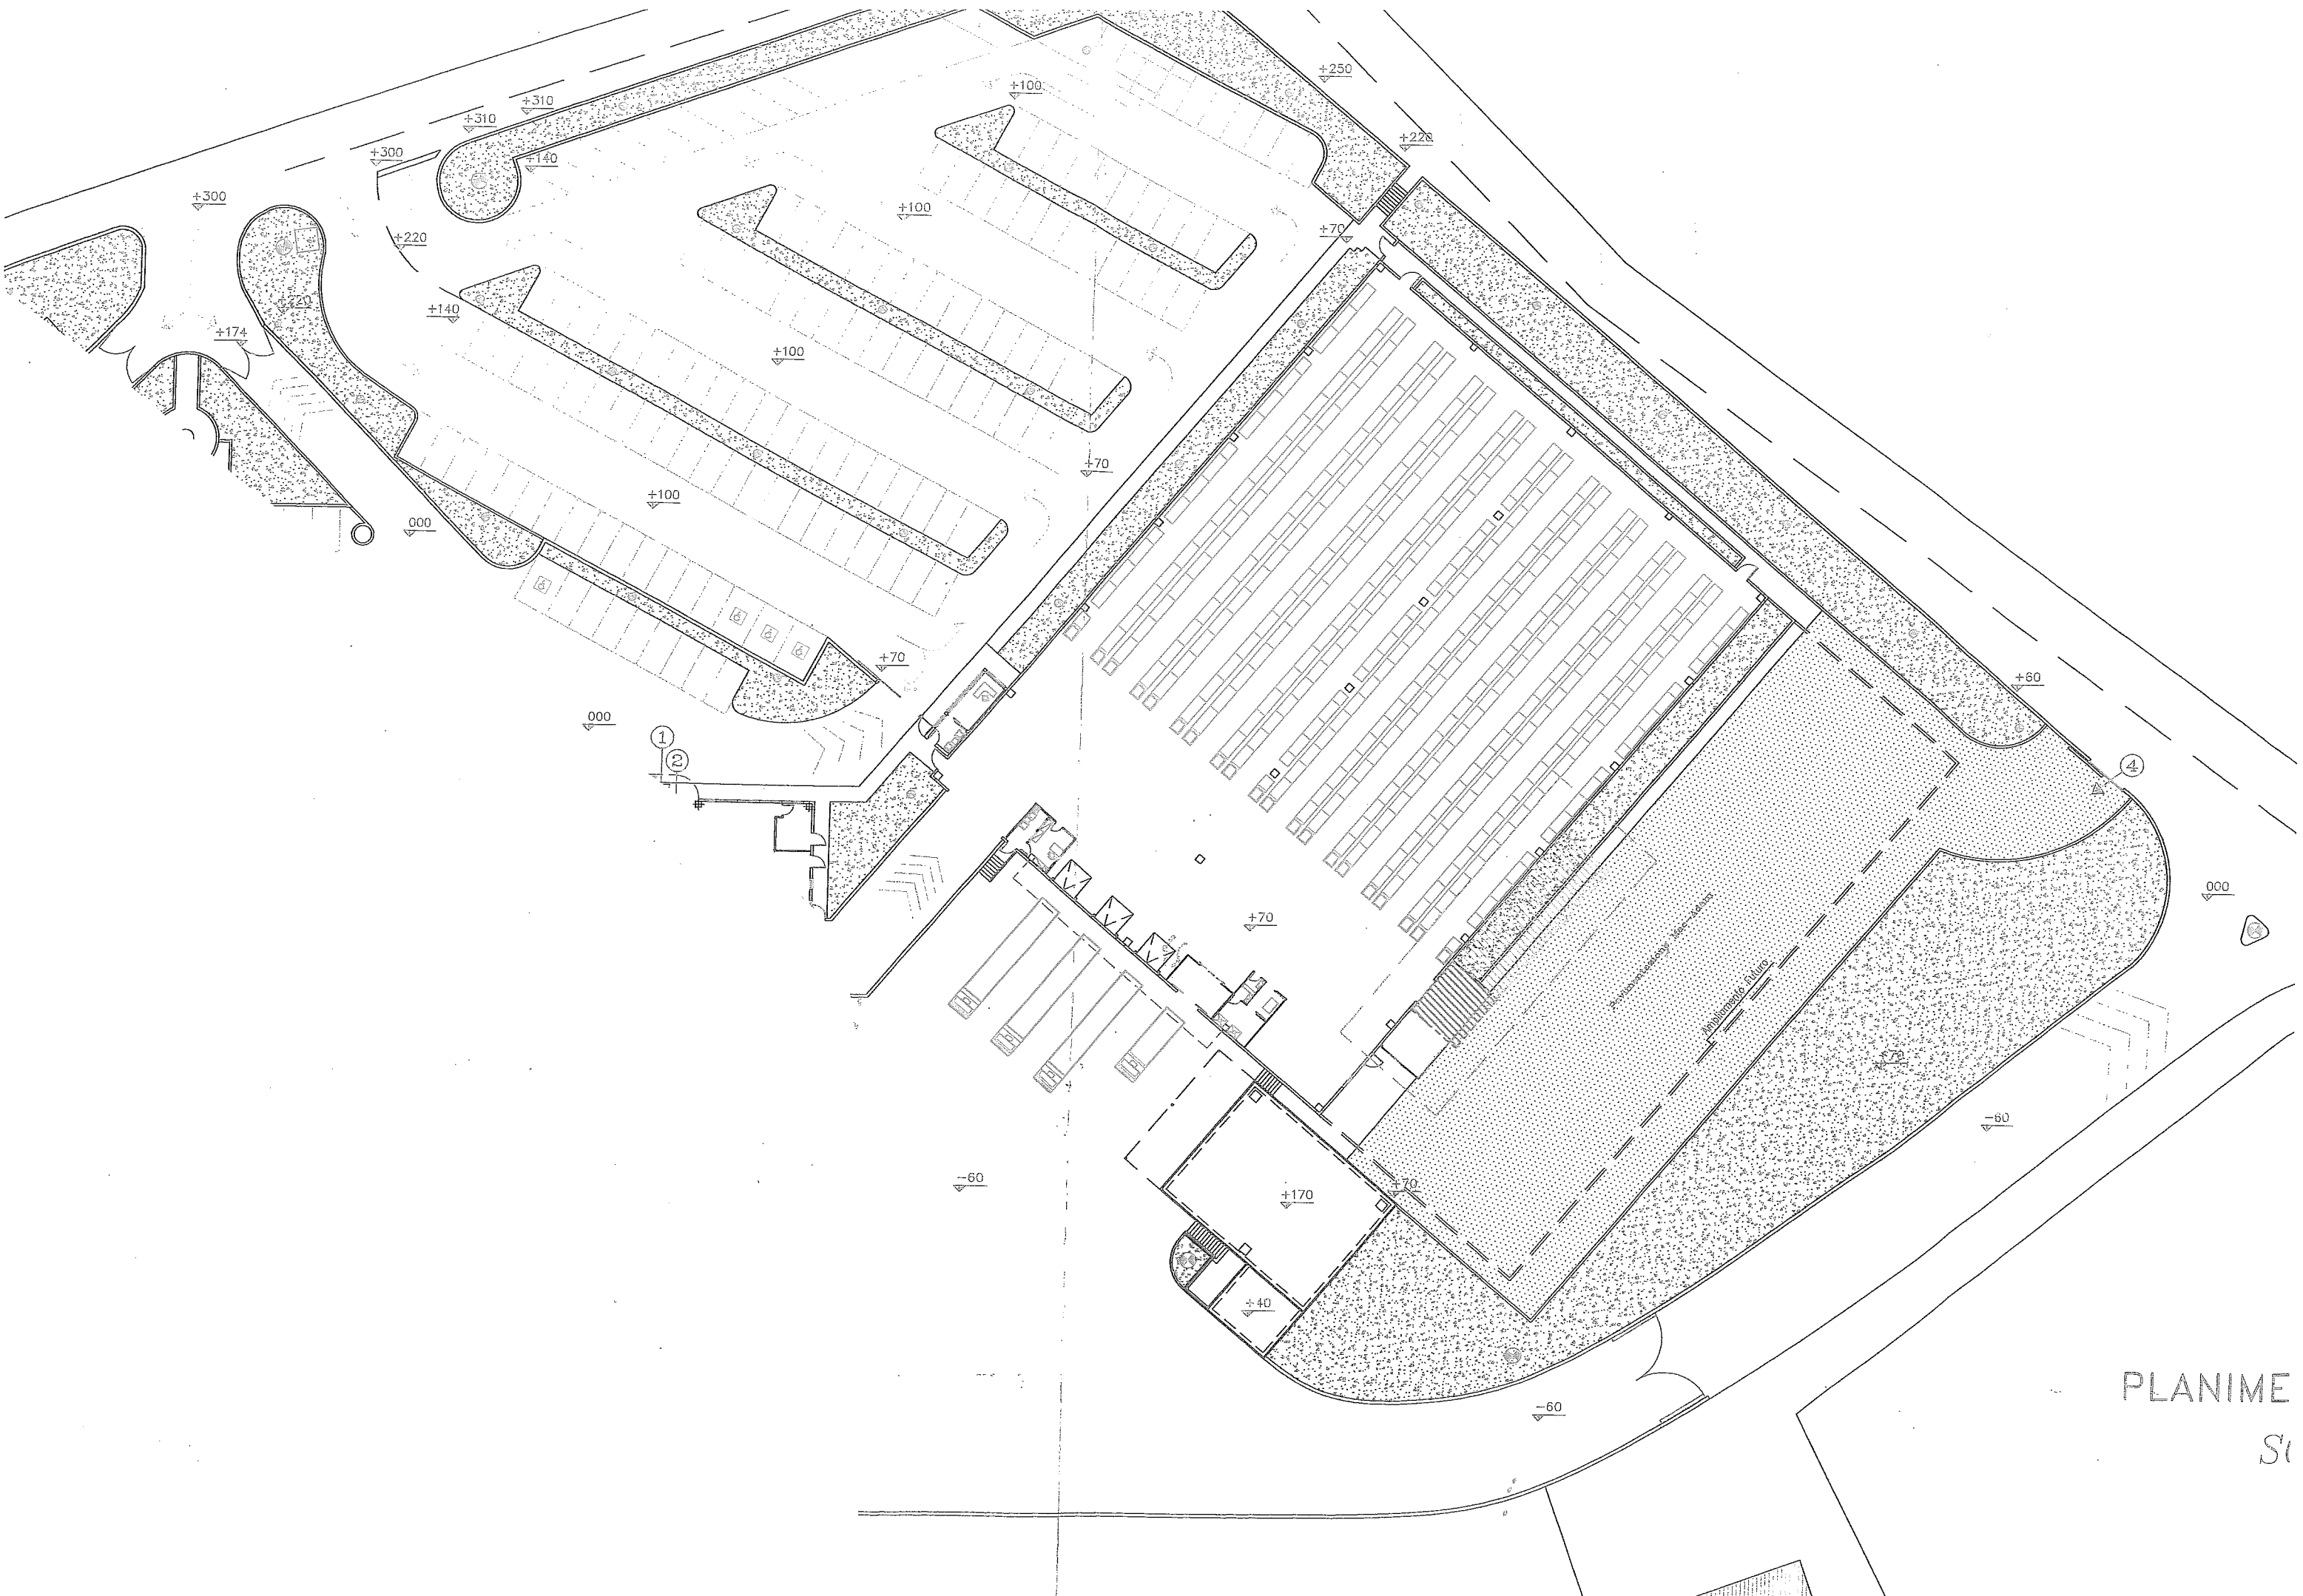

PLANIME
S/

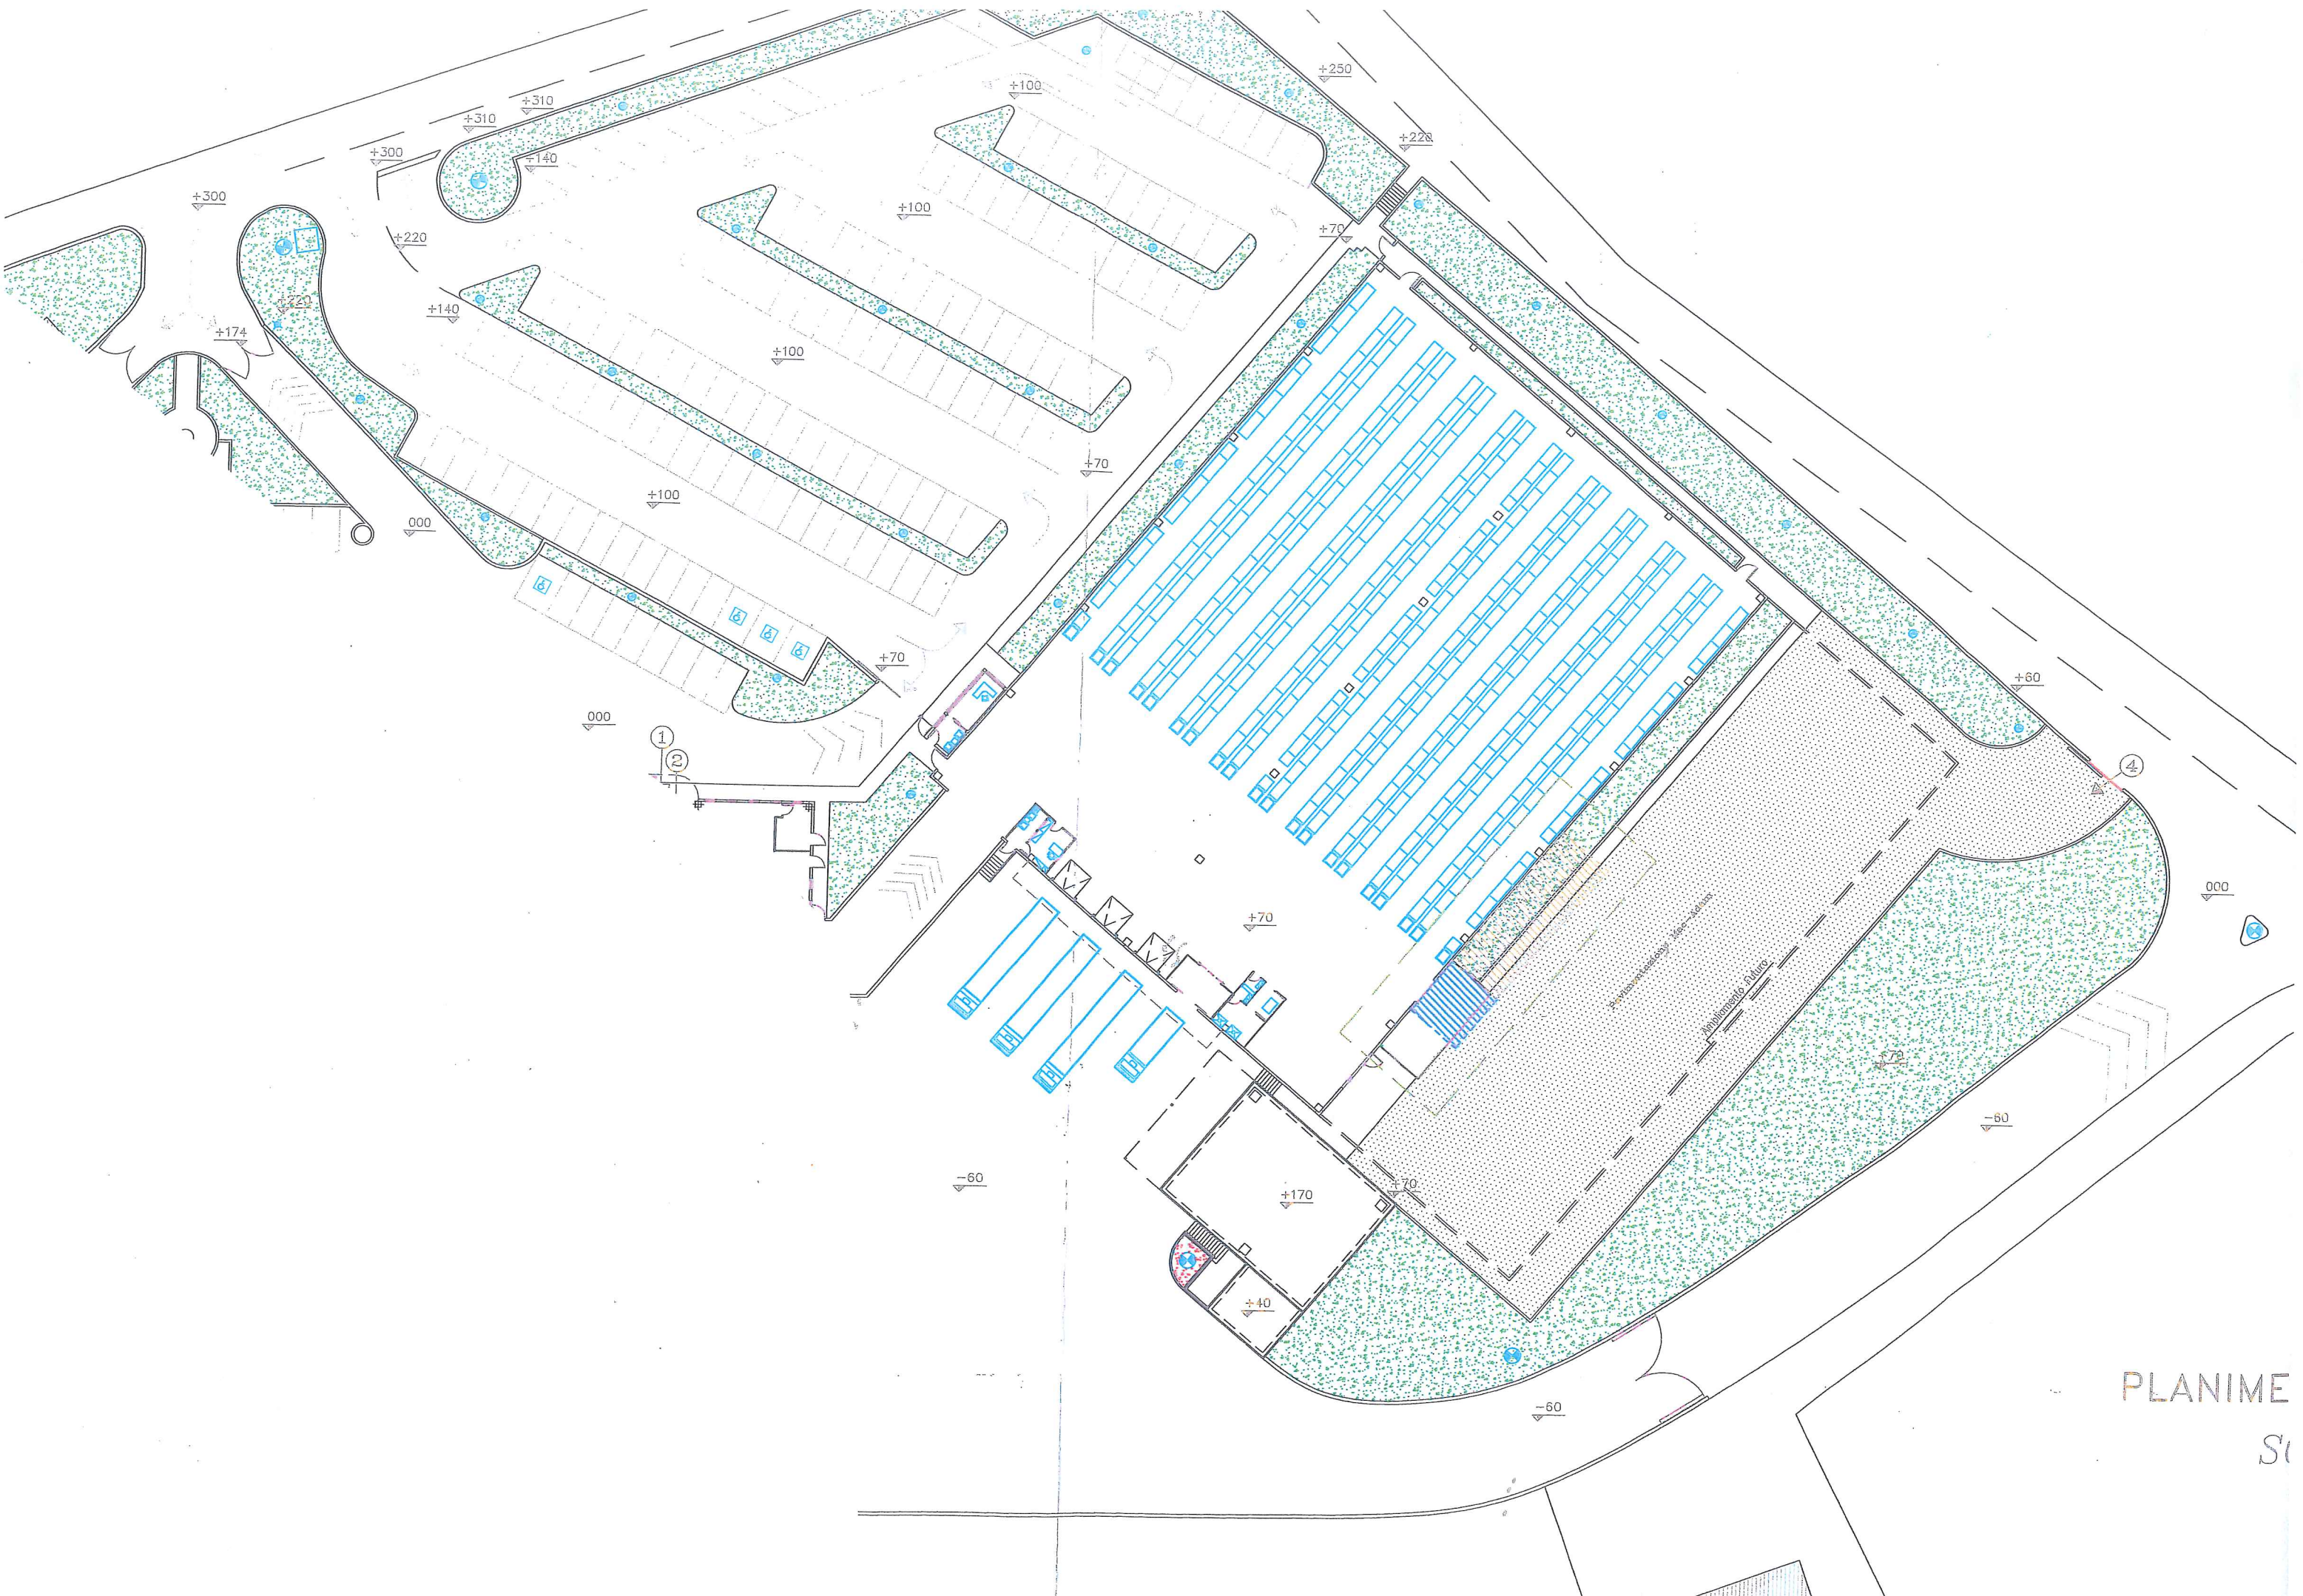

PLANIME
S

no Terra

